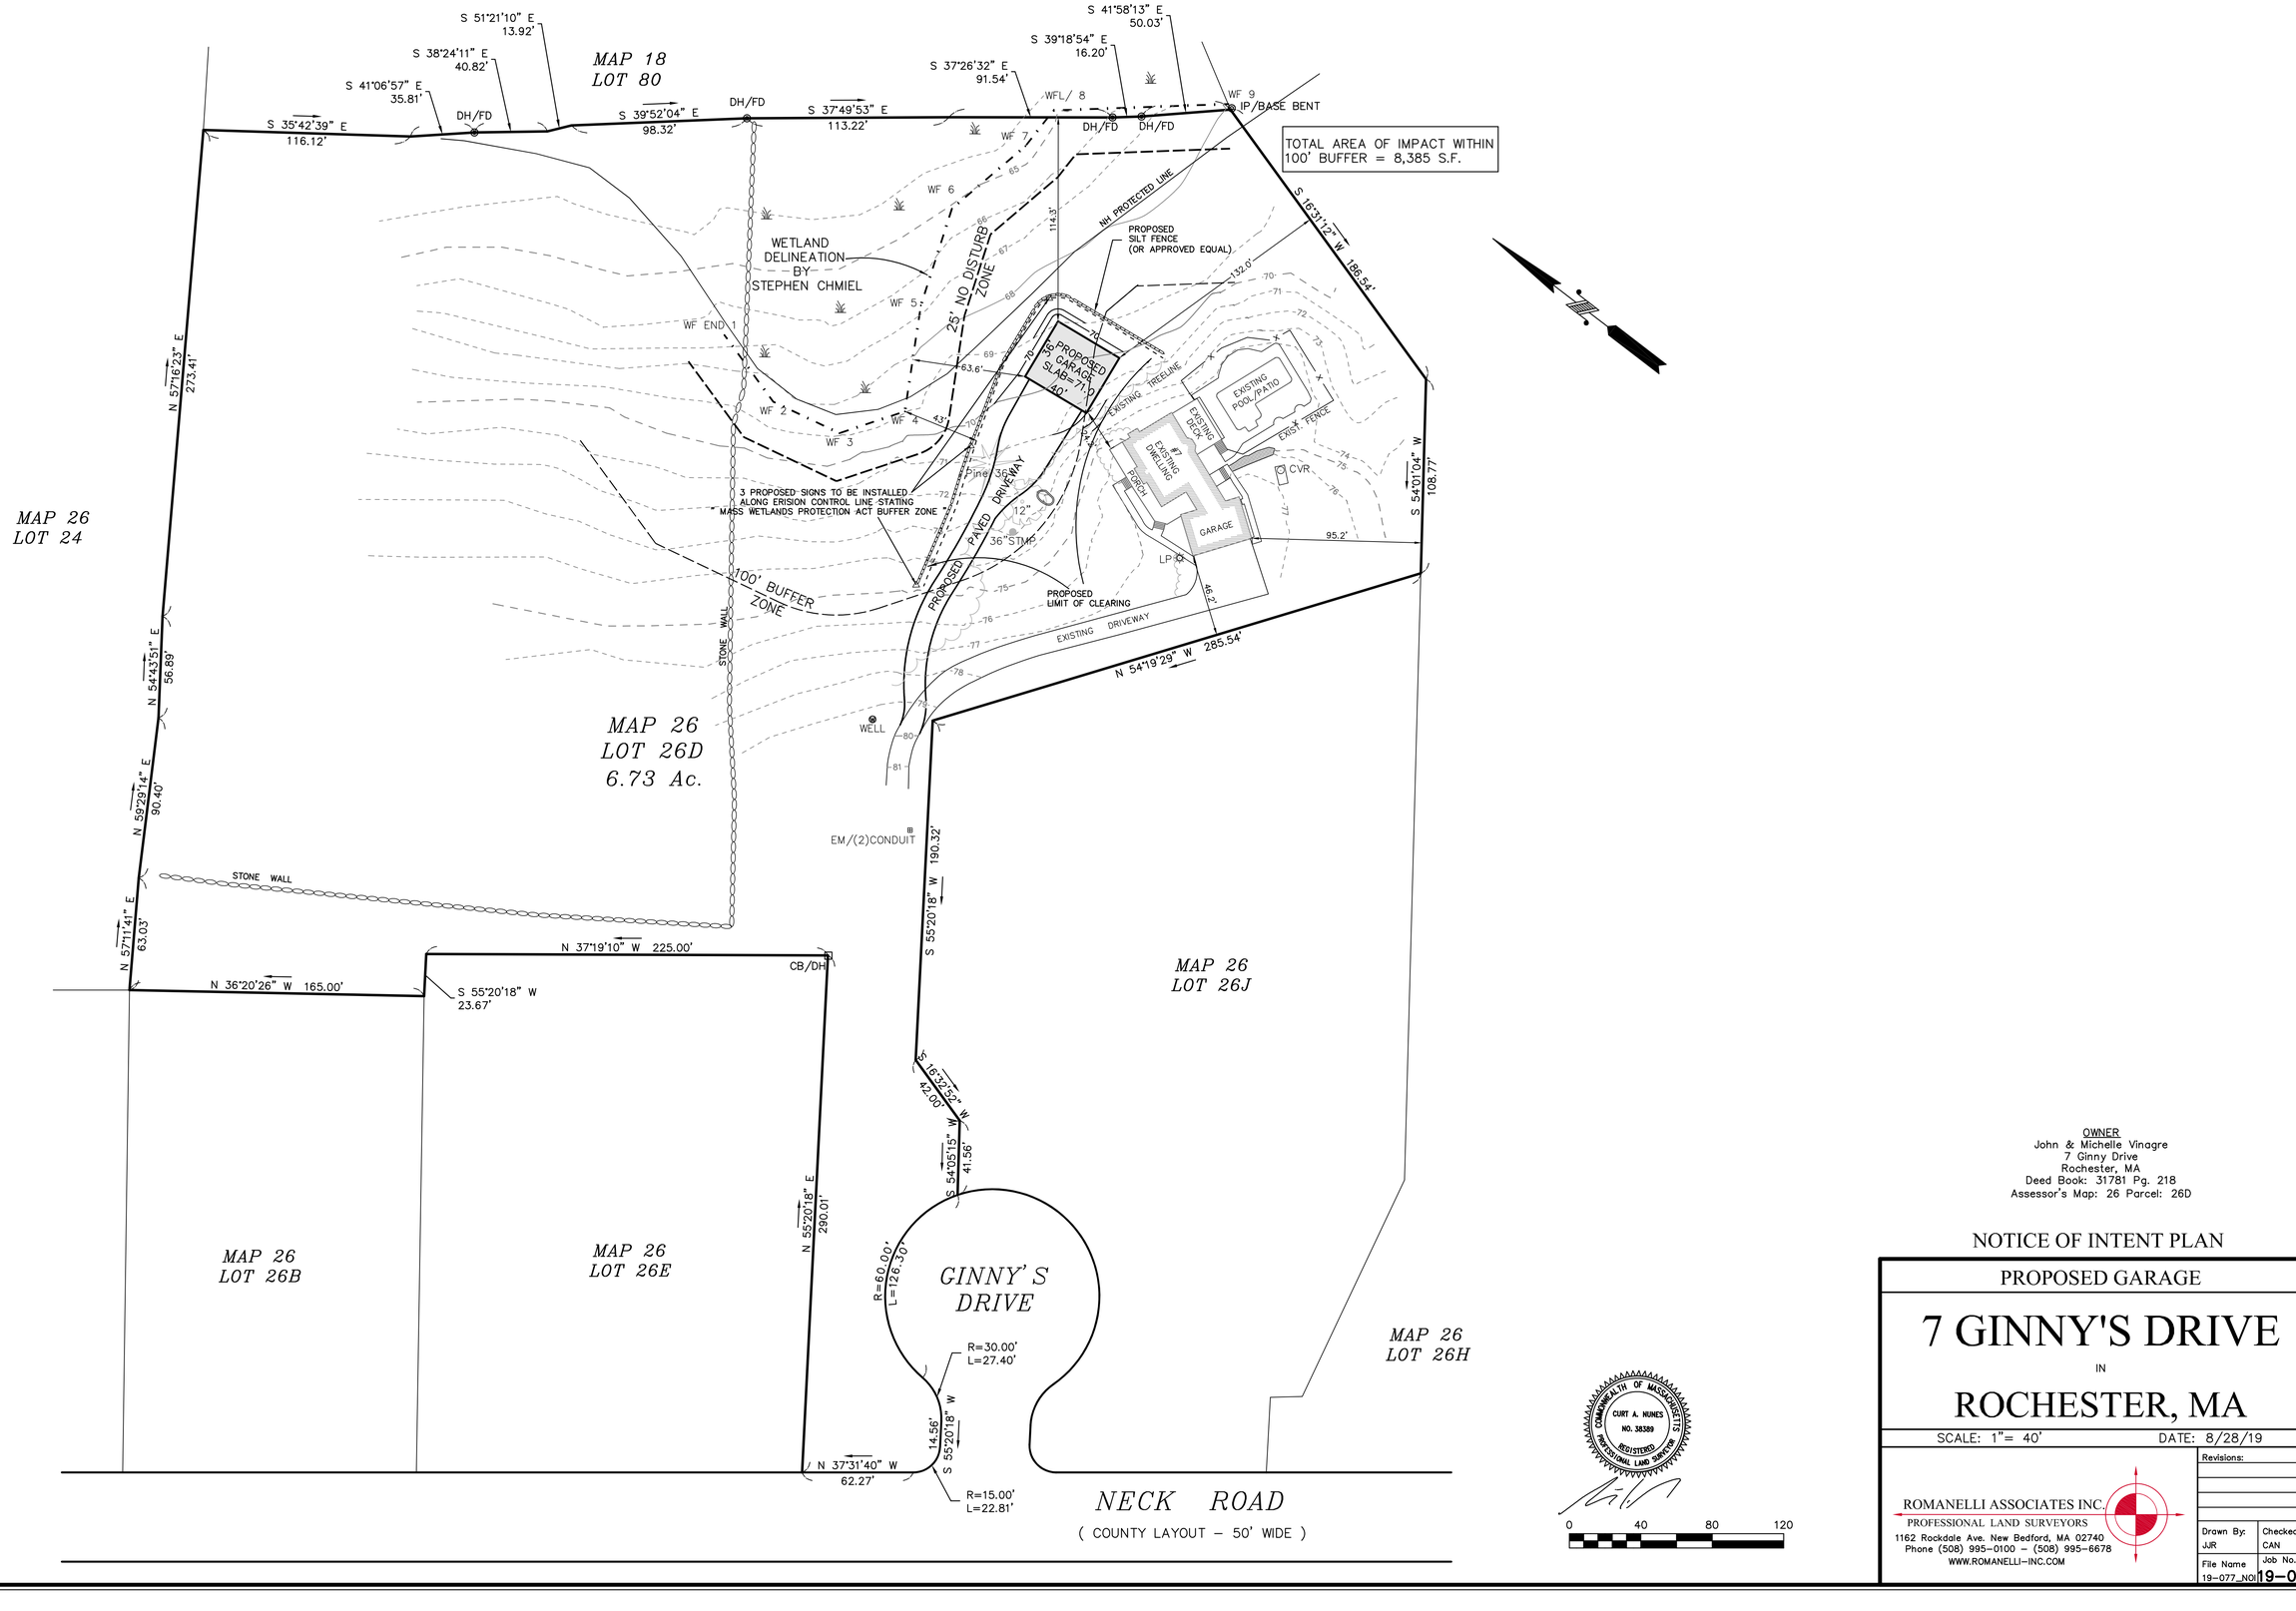

OWNER
John & Michelle Vinagre
7 Ginny Drive
Rochester, MA
Deed Book: 31781 Pg. 218
Assessor's Map: 26 Parcel: 26D

NOTICE OF INTENT PLAN

PROPOSED GARAGE

7 GINNY'S DRIVE

IN

ROCHESTER, MA

SCALE: 1"= 40' DATE: 8/28/19

ROMANELLI ASSOCIATES INC.
PROFESSIONAL LAND SURVEYORS
1162 Rockdale Ave. New Bedford, MA 02740
Phone (508) 995-0100 – (508) 995-6678
WWW.ROMANELLI-INC.COM

Revisions:	
Drawn By: JJR	Checked By: CAN
File Name 19-077_NOI	Job No. 19-077